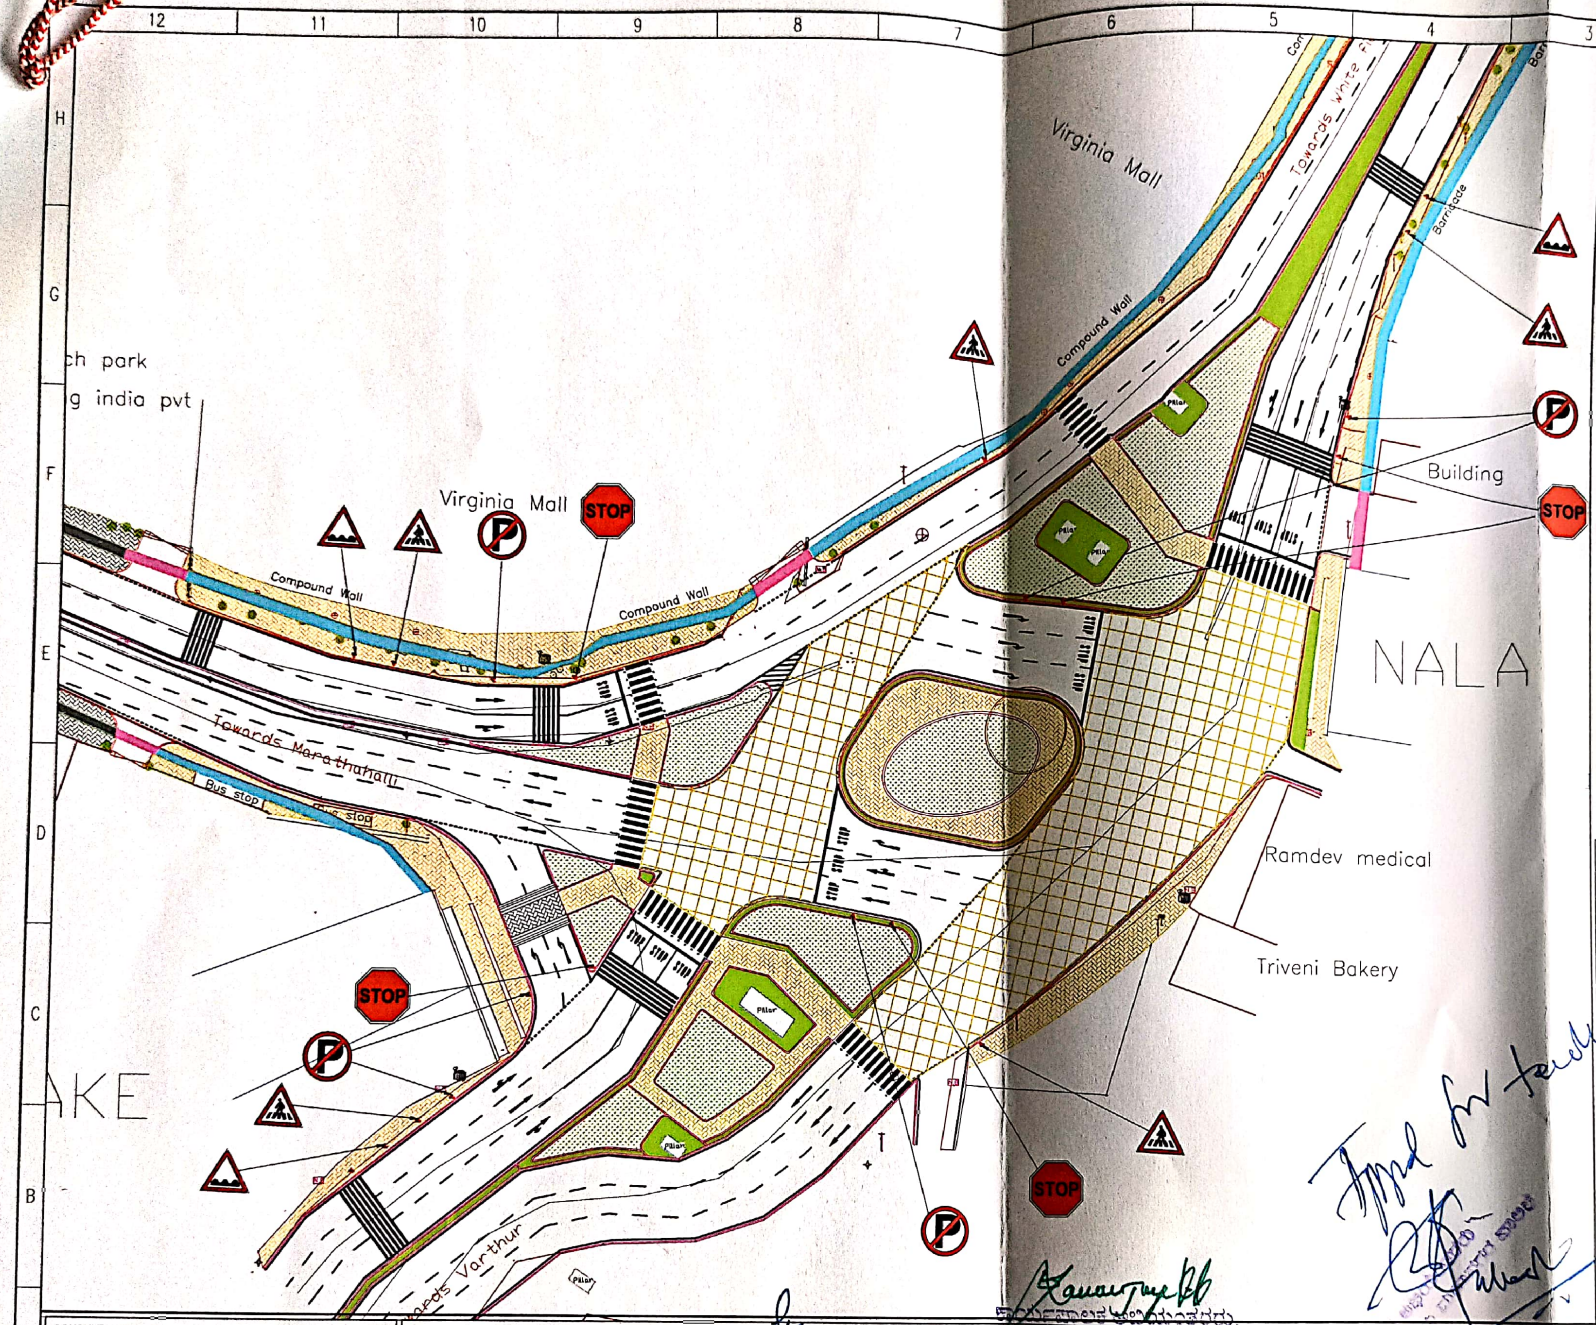

NOTES:

1. ALL DIMENSION ARE IN METERS, LEVELS IN METRES AND CHAINAGES IN KILOMETRES UNLESS OTHERWISE MENTIONED.
2. DIMENSION ARE NOT TO BE SCALED, ONLY WRITTEN DIMENSION SHALL BE FOLLOWED.
3. ALL DIMENSION & LEVELS TO BE VERIFIED AT SITE BEFORE EXECUTION.
4. TRAFFIC SIGN BOARDS ARE WITH REFERENCE TO IRC:67:2022
5. ROAD MARKING'S ARE WITH REFERENCE TO IRC:35:2015

LEGEND :-

- : PROPOSED CATEYES
- : PROPOSED BOLLARDS
- : PROPOSED HAND RAILING
- : PROPOSED FOOTPATH
- : PROPOSED RAMP
- : PROPOSED LANSCAPE
- : PROPOSED SIGNAGE
- : PROPOSED KERB
- : EDGE LANE MARKING
- : LANE MARKING
- : ACCESS LANE MARKING
- : EXISTING CENTER LINE
- : EXISTING FOOTPATH
- : EXISTING DRAIN

REVISION DETAILS	DATE	REV. NO

PURPOSE OF ISSUE: **TENDER**

CLIENT: **BRUHAT BENGALURU MAHANAGARA PALIKE.**

PROJECT TITLE: **BBMP JUNCTION IMPROVEMENT WORKS UNDER SURAKSHA-75**

DRAWING TITLE: **VARTHURKODI JUNCTION DETAILS**

DRAWING NUMBER: BBMP/S75/MP/SE0311/VRK/JN/01

REVISION:	DATE:	SHEET NUMBER
R3	JULY 2024	SHT 01 of 01

DESIGNED	DRAWN	CHECKED
NH	GY	SK

CONSULTANT:
atlantis
#35/15, Ground Floor,
Langford Cross Road Bangalore-560 027.
admin@atlantis360.in

© THIS DRAWING IS A COPYRIGHT OF atlantis IT IS NOT TO BE PRODUCED, COPIED, HANDED OVER TO THIRD PARTY OR USED FOR ANY PURPOSE OTHER THAN FOR WHICH IT IS INTENDED

for atlantis
Architects & Interiors

ಸಹಾಯಕ ಕಾರ್ಯಪಾಲಕ ಅಭಿಯಂತರರು,
ರಮೂಸೌ - ರೋಡ್ ಇನ್‌ಫ್ರಾವಿಭಾಗ
ಬೃಹತ್ ಬೆಂಗಳೂರು ಮಹಾನಗರ ಪಾಲಿಕೆ

ಕಾರ್ಯಪಾಲಕ ಅಭಿಯಂತರರು,
ರಮೂಸೌ - ರೋಡ್ ಇನ್‌ಫ್ರಾವಿಭಾಗ
ಬೃಹತ್ ಬೆಂಗಳೂರು ಮಹಾನಗರ ಪಾಲಿಕೆ

SCALE 1:500 0 5m 10m 15m 20m 25m 50m
SHEET A3

Scanned with OKEN Scanner

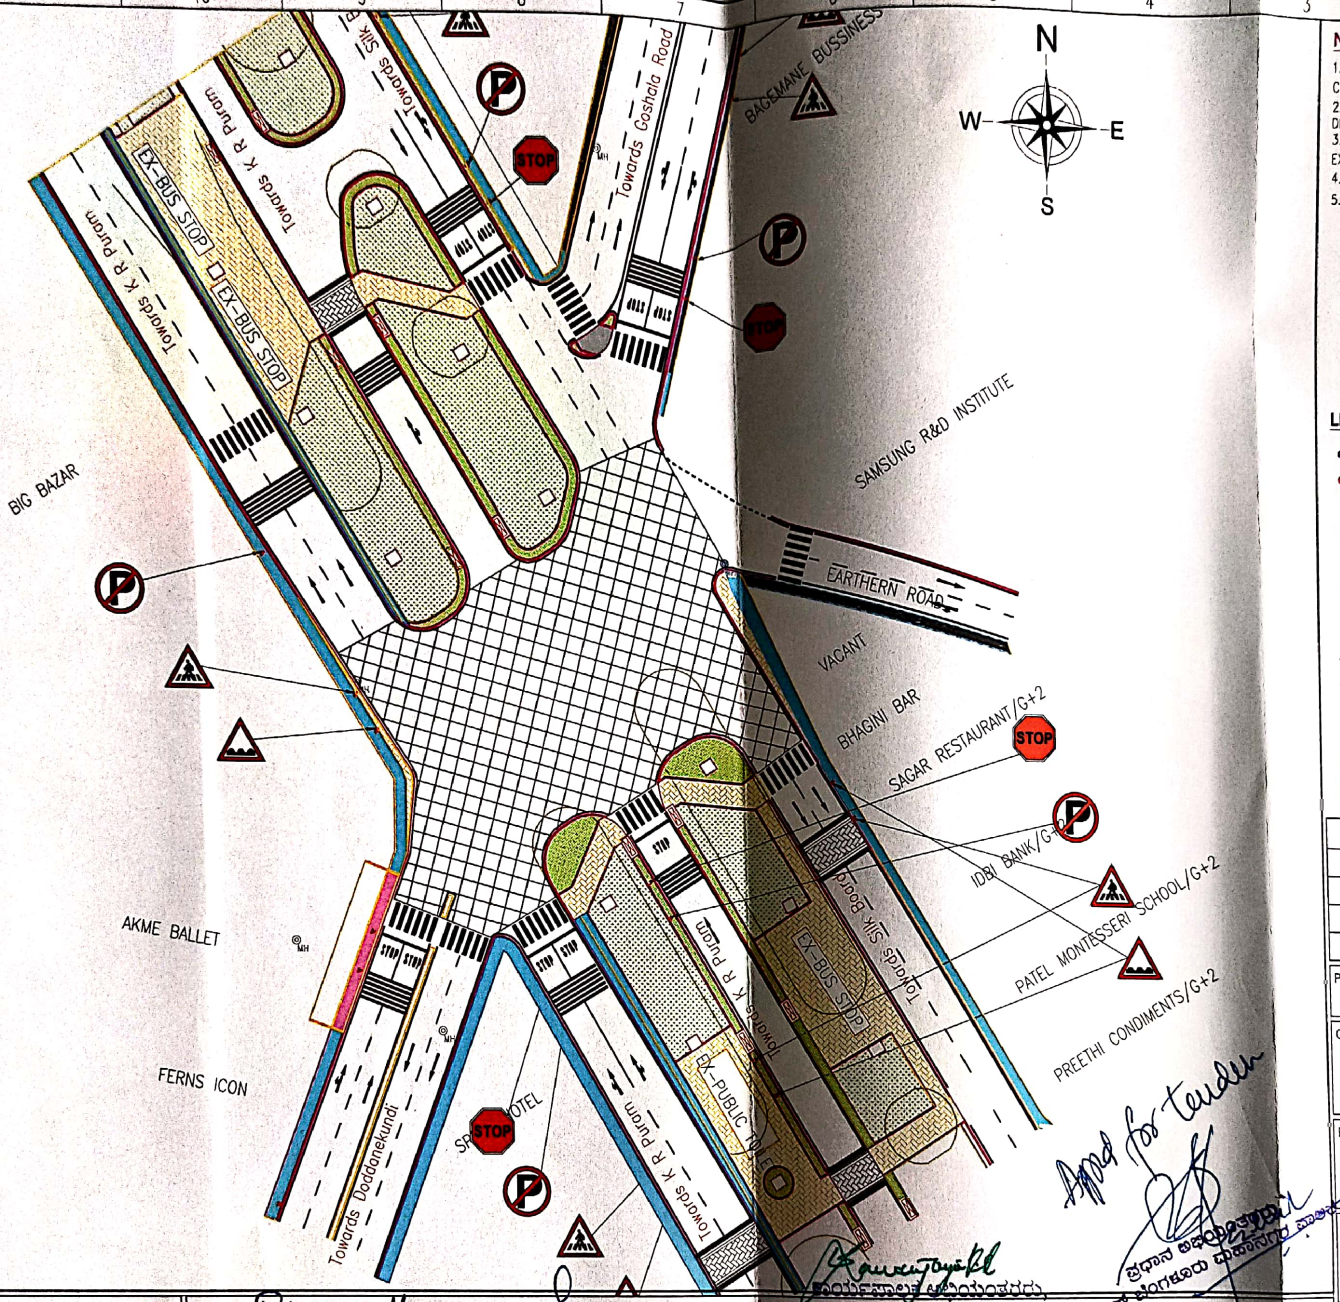

NOTES:

1. ALL DIMENSION ARE IN METERS, LEVELS IN METRES AND CHAINAGES IN KILOMETRES UNLESS OTHERWISE MENTIONED.
2. DIMENSION ARE NOT TO BE SCALED, ONLY WRITTEN DIMENSION SHALL BE FOLLOWED.
3. ALL DIMENSION & LEVELS TO BE VERIFIED AT SITE BEFORE EXECUTION.
4. TRAFFIC SIGN BOARDS ARE WITH REFERENCE TO IRC:67:2022
5. ROAD MARKING'S ARE WITH REFERENCE TO IRC:35:2015

LEGEND :-

- : PROPOSED CATEYES
- : PROPOSED BOLLARDS
- : PROPOSED HAND RAILING
- : PROPOSED FOOTPATH
- : PROPOSED RAMP
- : PROPOSED LANSCAPE
- : PROPOSED SIGNAGE
- : PROPOSED KERB
- : EDGE LANE MARKING
- : LANE MARKING
- : ACCESS LANE MARKING
- : EXISTING CENTER LINE
- : EXISTING FOOTPATH
- : EXISTING DRAIN

REVISION DETAILS	DATE	REV. NO

PURPOSE OF ISSUE: **TENDER**

CLIENT: **BRUHAT BENGALURU MAHANAGARA PALIKE.**

PROJECT TITLE: **BBMP JUNCTION IMPROVEMENT WORKS UNDER SURAKSHA-75**

DRAWING TITLE: **DODDANEKUNDI JUNCTION DETAILS**

DRAWING NUMBER: BBMP/S75/MP/SE0311/DK/JN/01

REVISION:	DATE:	SHEET NUMBER
R3	JULY 2024	SHT 01 of 01
DESIGNED: NH	DRAWN: GY	CHECKED: SK

CONSULTANT :
atlantis
#35/15, Ground Floor,
Langford Cross Road Bangalore-560 027.
admin@atlantis360.in

© THIS DRAWING IS A COPYRIGHT OF atlantis IT IS NOT TO BE PRODUCED, COPIED, HANDED OVER TO THIRD PARTY OR USED FOR ANY PURPOSE OTHER THAN FOR WHICH IT IS INTENDED

for atlantis
Architects & Interiors

ಸಹಾಯಕ ಕಾರ್ಯಪಾಲಕ ಅಭಿಯಂತರರು,
ರಮೂಸೌ - ರೋಡ್ ಇನ್‌ಫ್ರಾವಿಭಾಗ
ಬೃಹತ್ ಬೆಂಗಳೂರು ಮಹಾನಗರ ಪಾಲಿಕೆ

ಕಾರ್ಯಪಾಲಕ ಅಭಿಯಂತರರು,
ರಮೂಸೌ - ರೋಡ್ ಇನ್‌ಫ್ರಾವಿಭಾಗ
ಬೃಹತ್ ಬೆಂಗಳೂರು ಮಹಾನಗರ ಪಾಲಿಕೆ

Appd for Tender

ಪ್ರಧಾನ ಕಾರ್ಯಪಾಲಕ ಅಭಿಯಂತರರು
ಬೃಹತ್ ಬೆಂಗಳೂರು ಮಹಾನಗರ ಪಾಲಿಕೆ

SCALE 1:500
SHEET A3

0 5m 10m 15m 20m 25m 50m

Scanned with OKEN Scanner

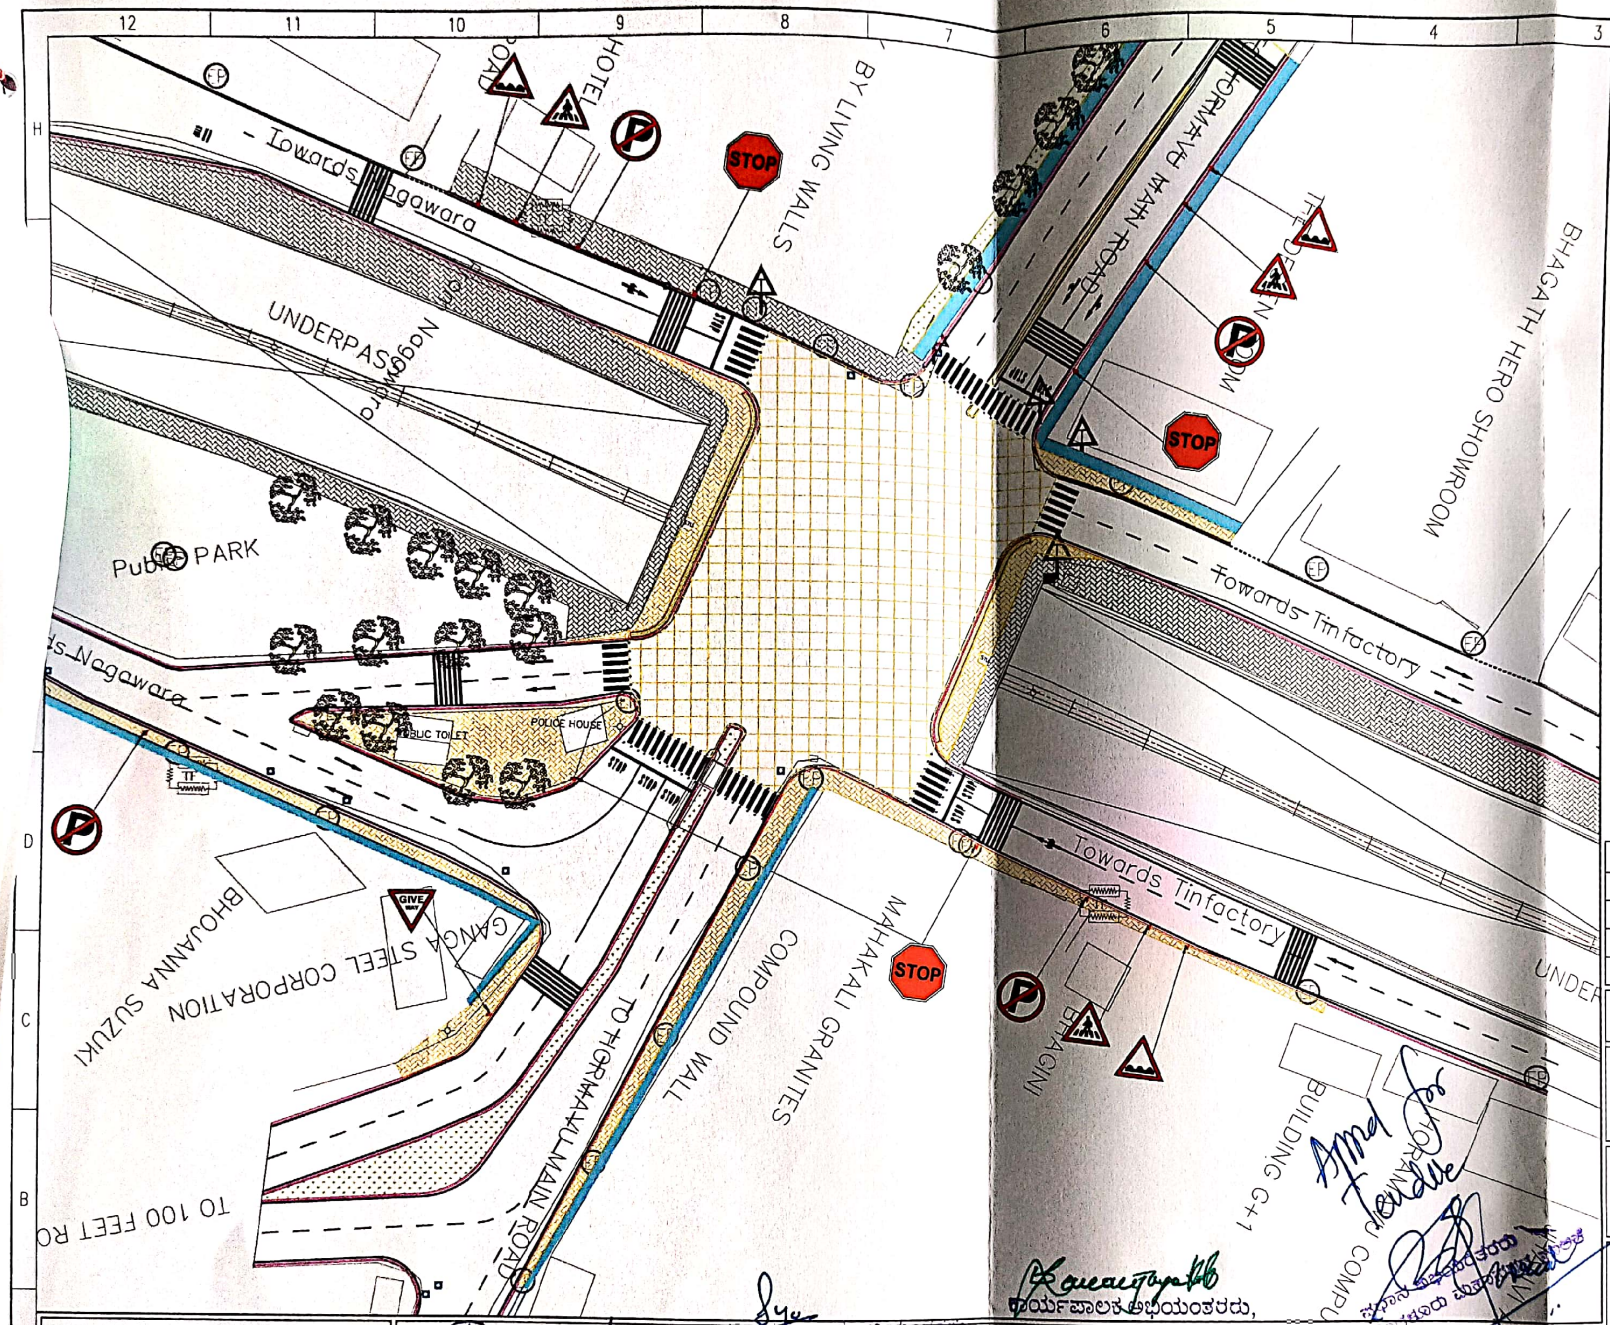

NOTES:

1. ALL DIMENSION ARE IN METERS, LEVELS IN METRES AND CHAINAGES IN KILOMETRES UNLESS OTHERWISE MENTIONED.
2. DIMENSION ARE NOT TO BE SCALED, ONLY WRITTEN DIMENSION SHALL BE FOLLOWED.
3. ALL DIMENSION & LEVELS TO BE VERIFIED AT SITE BEFORE EXECUTION.
4. TRAFFIC SIGN BOARDS ARE WITH REFERENCE TO IRC:67:2022
5. ROAD MARKING'S ARE WITH REFERENCE TO IRC:35:2015

LEGEND :-

- : PROPOSED CATEYES
- : PROPOSED BOLLARDS
- : PROPOSED HAND RAILING
- : PROPOSED FOOTPATH
- : PROPOSED RAMP
- : PROPOSED LANSCAPE
- : PROPOSED SIGNAGE
- : PROPOSED KERB
- : EDGE LANE MARKING
- : LANE MARKING
- : ACCESS LANE MARKING
- : EXISTING CENTER LINE
- : EXISTING FOOTPATH
- : EXISTING DRAIN

REVISION DETAILS	DATE	REV. NO

PURPOSE OF ISSUE: **TENDER**

CLIENT: **BRUHAT BENGALURU MAHANAGARA PALIKE.**

PROJECT TITLE: **BBMP JUNCTION IMPROVEMENT WORKS UNDER SURAKSHA-75**

DRAWING TITLE: **HORAMAVU BRIDGE JUNCTION DETAILS**

DRAWING NUMBER: BBMP/S75/MP/SE0311/HMB/JN/05

REVISION:	DATE:	SHEET NUMBER
R3	AUG 2024	SHT 01 of 01
DESIGNED: NH	DRAWN: MP	CHECKED: SK

SCALE 1:500 | SHEET A3

0 5m 10m 15m 20m 25m 50m

CONSULTANT : atlantis
#35/15, Ground Floor,
Langford Cross Road Bangalore-560 027.
admin@atlantis360.in

© THIS DRAWING IS A COPYRIGHT OF atlantis IT IS NOT TO BE PRODUCED, COPIED, HANDED OVER TO THIRD PARTY OR USED FOR ANY PURPOSE OTHER THAN FOR WHICH IT IS INTENDED

for atlantis
Architects & Interiors

ಸಹಾಯಕ ಕಾರ್ಯಪಾಲಕ ಅಭಿಯಂತರರು,
ರಮೂಸೌ - ರೋಡ್ ಇನ್‌ಫ್ರಾವಿಭಾಗ
ಬೃಹತ್ ಬೆಂಗಳೂರು ಮಹಾನಗರ ಪಾಲಿಕೆ

ಕಾರ್ಯಪಾಲಕ ಅಭಿಯಂತರರು,
ರಮೂಸೌ - ರೋಡ್ ಇನ್‌ಫ್ರಾವಿಭಾಗ
ಬೃಹತ್ ಬೆಂಗಳೂರು ಮಹಾನಗರ ಪಾಲಿಕೆ

Scanned with OKEN Scanner

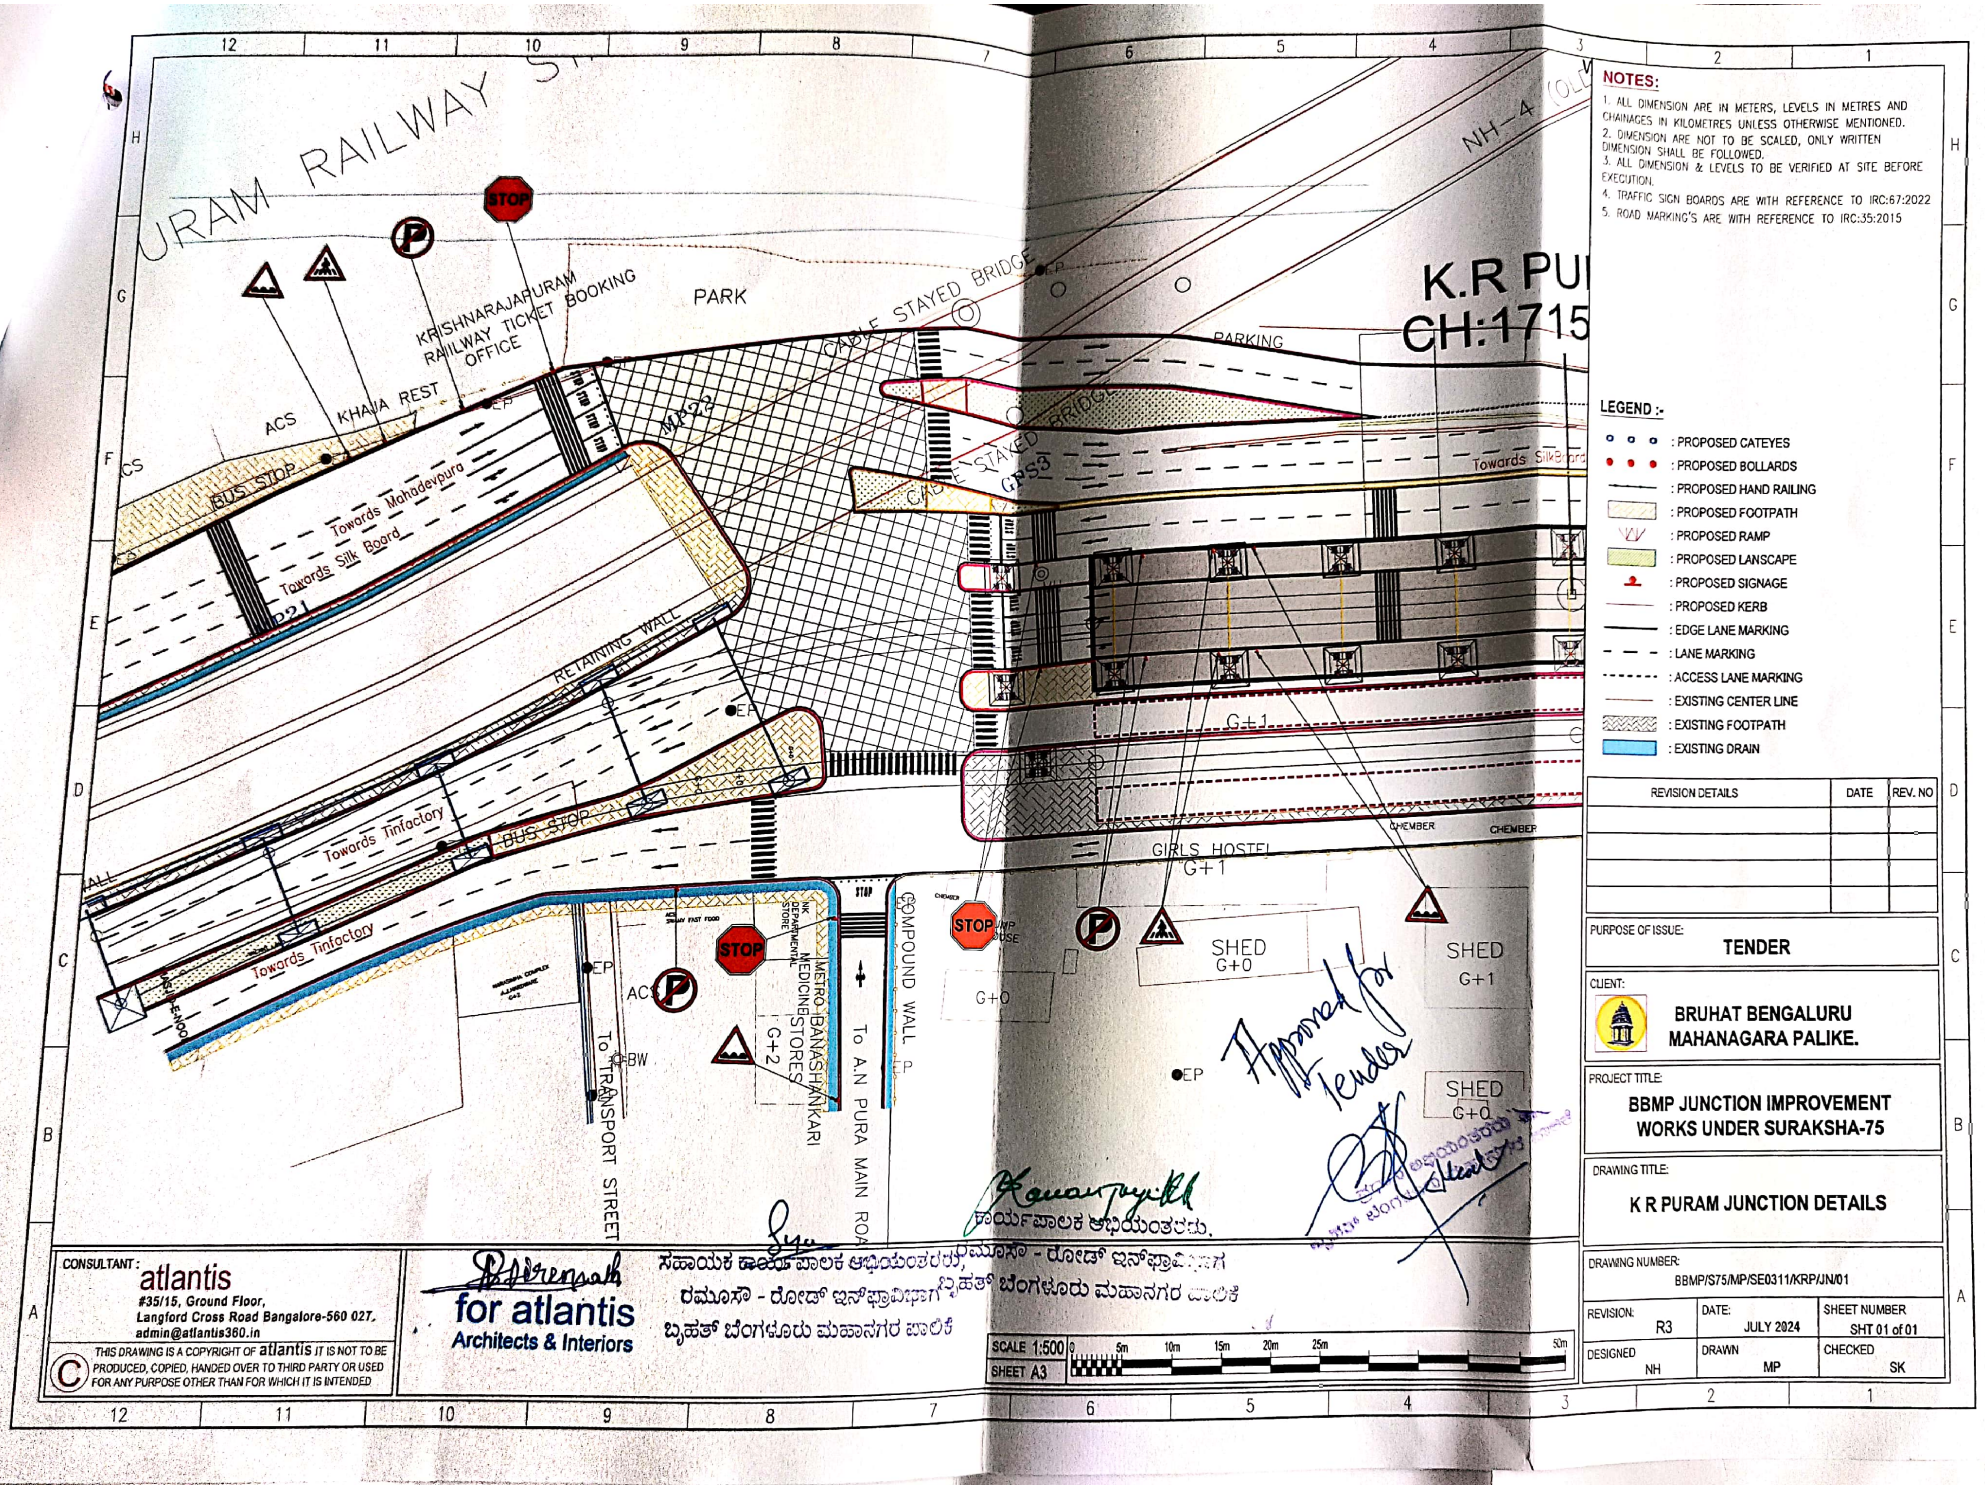

NOTES:

1. ALL DIMENSION ARE IN METERS, LEVELS IN METRES AND CHAINAGES IN KILOMETRES UNLESS OTHERWISE MENTIONED.
2. DIMENSION ARE NOT TO BE SCALED, ONLY WRITTEN DIMENSION SHALL BE FOLLOWED.
3. ALL DIMENSION & LEVELS TO BE VERIFIED AT SITE BEFORE EXECUTION.
4. TRAFFIC SIGN BOARDS ARE WITH REFERENCE TO IRC:67:2022
5. ROAD MARKING'S ARE WITH REFERENCE TO IRC:35:2015

LEGEND :-

- : PROPOSED CATEYES
- : PROPOSED BOLLARDS
- : PROPOSED HAND RAILING
- : PROPOSED FOOTPATH
- : PROPOSED RAMP
- : PROPOSED LANSCAPE
- : PROPOSED SIGNAGE
- : PROPOSED KERB
- : EDGE LANE MARKING
- : LANE MARKING
- : ACCESS LANE MARKING
- : EXISTING CENTER LINE
- : EXISTING FOOTPATH
- : EXISTING DRAIN

REVISION DETAILS	DATE	REV. NO

PURPOSE OF ISSUE: **TENDER**

CLIENT: **BRUHAT BENGALURU MAHANAGARA PALIKE.**

PROJECT TITLE: **BBMP JUNCTION IMPROVEMENT WORKS UNDER SURAKSHA-75**

DRAWING TITLE: **K R PURAM JUNCTION DETAILS**

DRAWING NUMBER: BBMP/S75/MP/SE0311/KRP/JN/01

REVISION:	DATE:	SHEET NUMBER
R3	JULY 2024	SHT 01 of 01
DESIGNED: NH	DRAWN: MP	CHECKED: SK

SCALE 1:500 / SHEET A3

0 5m 10m 15m 20m 25m 50m

CONSULTANT :
atlantis
#35/15, Ground Floor,
Langford Cross Road Bangalore-560 027.
admin@atlantis360.in

© THIS DRAWING IS A COPYRIGHT OF atlantis IT IS NOT TO BE PRODUCED, COPIED, HANDED OVER TO THIRD PARTY OR USED FOR ANY PURPOSE OTHER THAN FOR WHICH IT IS INTENDED

for atlantis
Architects & Interiors

ಕಾರ್ಯಪಾಲಕ ಅಭಿಯಂತರರು.

ಸಹಾಯಕ ಕಾರ್ಯಪಾಲಕ ಅಭಿಯಂತರರು/ಮೂಸಾ - ರೋಡ್ ಇನ್‌ಫ್ರಾಸ್ಟ್ರಕ್ಚರ್
ರಮೂಸಾ - ರೋಡ್ ಇನ್‌ಫ್ರಾವಿಭಾಗ/ಬೃಹತ್ ಬೆಂಗಳೂರು ಮಹಾನಗರ ಪಾಲಿಕೆ
ಬೃಹತ್ ಬೆಂಗಳೂರು ಮಹಾನಗರ ಪಾಲಿಕೆ

Scanned with OKEN Scanner

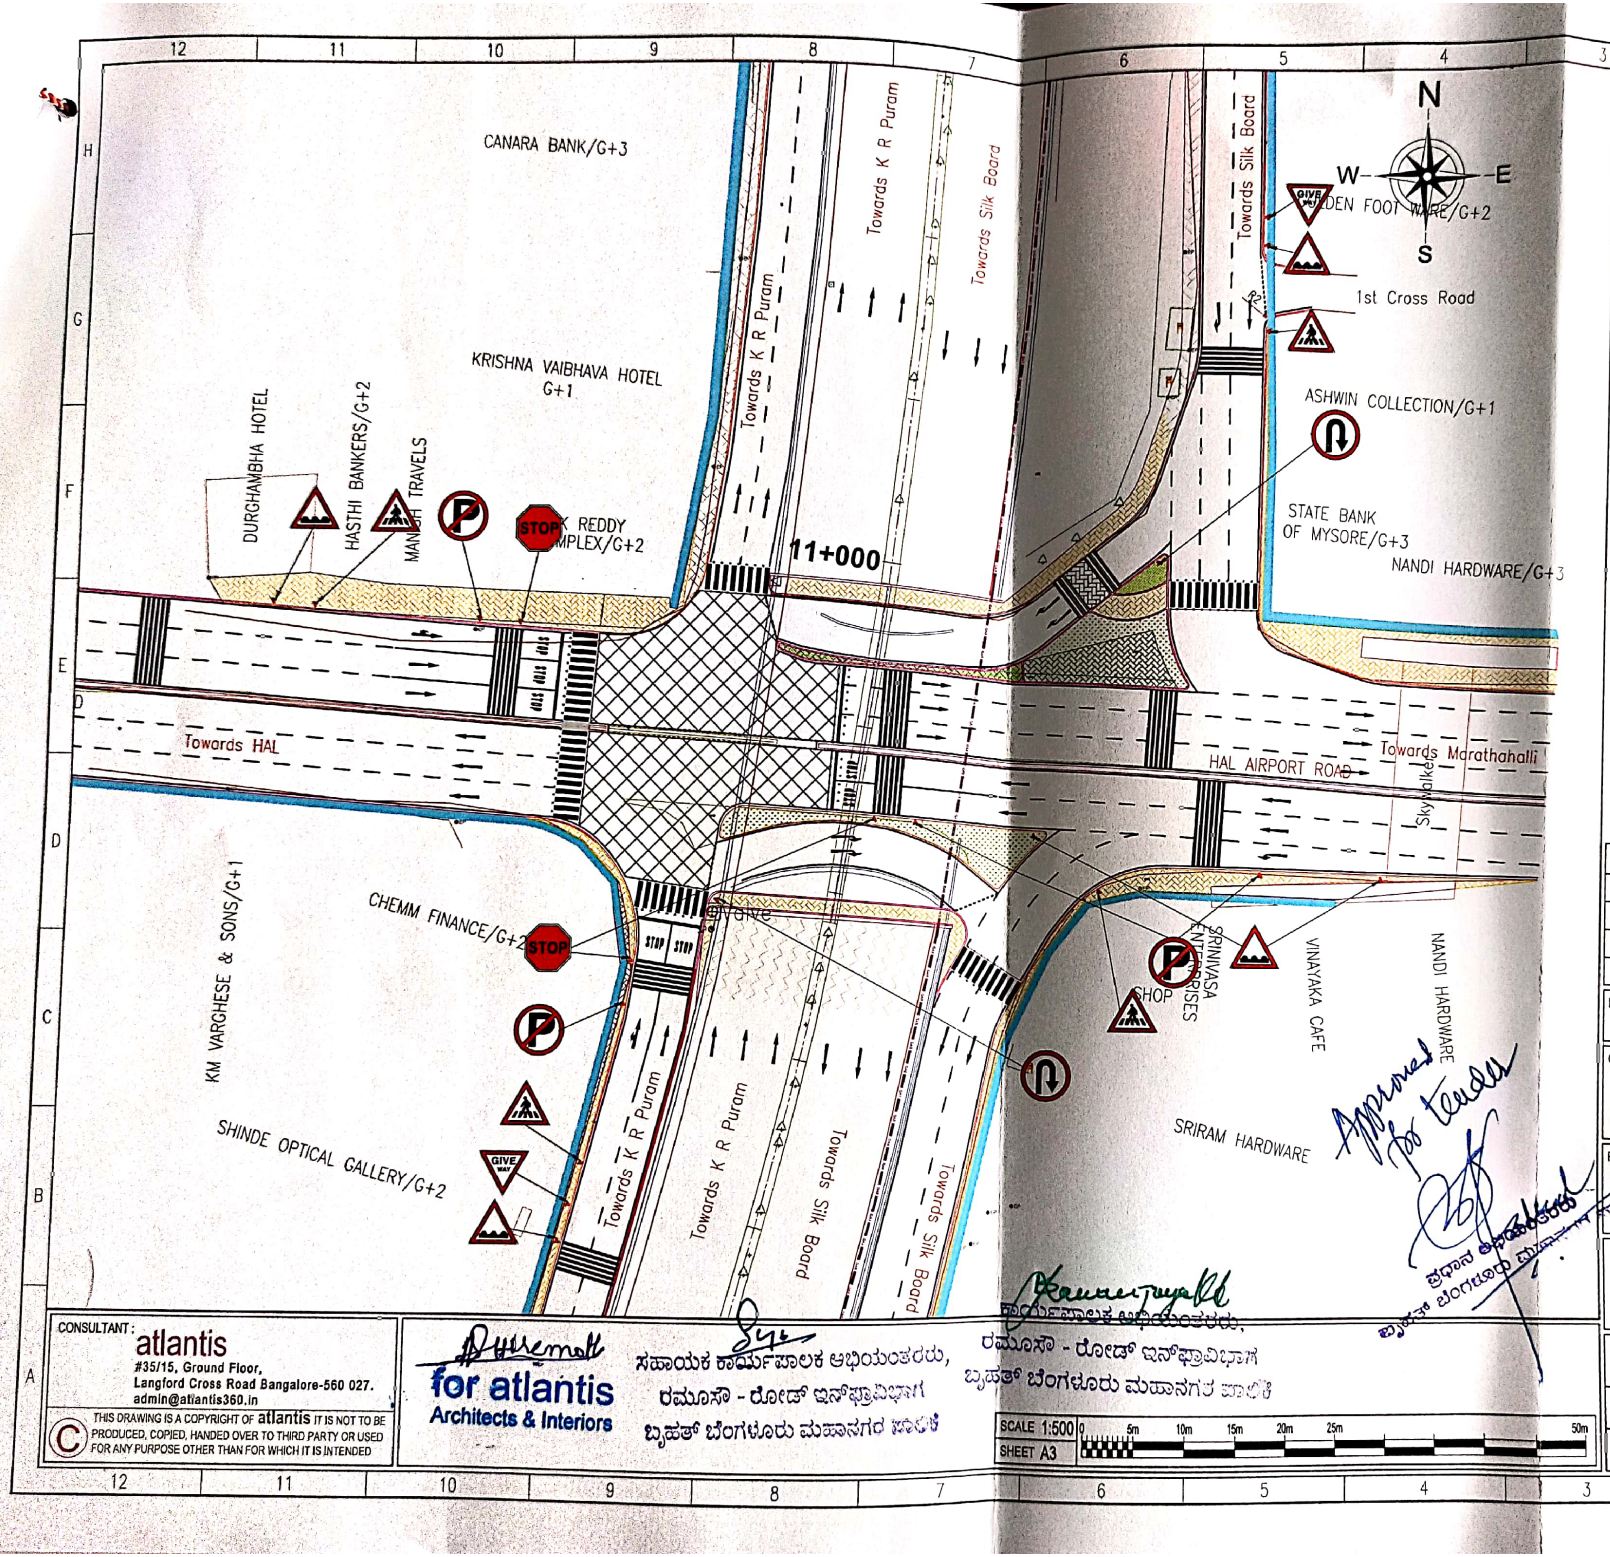

NOTES:

1. ALL DIMENSION ARE IN METERS, LEVELS IN METRES AND CHAINAGES IN KILOMETRES UNLESS OTHERWISE MENTIONED.
2. DIMENSION ARE NOT TO BE SCALED, ONLY WRITTEN DIMENSION SHALL BE FOLLOWED.
3. ALL DIMENSION & LEVELS TO BE VERIFIED AT SITE BEFORE EXECUTION.
4. TRAFFIC SIGN BOARDS ARE WITH REFERENCE TO IRC:67:2022
5. ROAD MARKING'S ARE WITH REFERENCE TO IRC:35:2015

LEGEND :-

- : PROPOSED CATEYES
- : PROPOSED BOLLARDS
- : PROPOSED HAND RAILING
- : PROPOSED FOOTPATH
- : PROPOSED RAMP
- : PROPOSED LANSCAPE
- : PROPOSED SIGNAGE
- : PROPOSED KERB
- : EDGE LANE MARKING
- : LANE MARKING
- : ACCESS LANE MARKING
- : EXISTING CENTER LINE
- : EXISTING FOOTPATH
- : EXISTING DRAIN

REVISION DETAILS	DATE	REV. NO

PURPOSE OF ISSUE: **TENDER**

CLIENT: **BRUHAT BENGALURU MAHANAGARA PALIKE.**

PROJECT TITLE: **BBMP JUNCTION IMPROVEMENT WORKS UNDER SURAKSHA-75**

DRAWING TITLE: **MARATHALLI JUNCTION DETAILS**

DRAWING NUMBER: BBMP/S75/MP/SE0311/MRT/JN/01

REVISION:	DATE:	SHEET NUMBER
R3	JULY 2024	SHT 01 of 01
DESIGNED: NH	DRAWN: GY	CHECKED: SK

CONSULTANT :
atlantis
#35/15, Ground Floor,
Langford Cross Road Bangalore-560 027.
admin@atlantis360.in

© THIS DRAWING IS A COPYRIGHT OF atlantis IT IS NOT TO BE PRODUCED, COPIED, HANDED OVER TO THIRD PARTY OR USED FOR ANY PURPOSE OTHER THAN FOR WHICH IT IS INTENDED

for atlantis
Architects & Interiors

ಸಹಾಯಕ ಕಾರ್ಯಪಾಲಕ ಅಭಿಯಂತರರು,
ರಮೂಸೌ - ರೋಡ್ ಇನ್‌ಫ್ರಾವಿಭಾಗ
ಬೃಹತ್ ಬೆಂಗಳೂರು ಮಹಾನಗರ ಪಾಲಿಕೆ

ಕಾರ್ಯಪಾಲಕ ಅಭಿಯಂತರರು,
ರಮೂಸೌ - ರೋಡ್ ಇನ್‌ಫ್ರಾವಿಭಾಗ
ಬೃಹತ್ ಬೆಂಗಳೂರು ಮಹಾನಗರ ಪಾಲಿಕೆ

Approved for Tender

ಪ್ರಧಾನ ಅಭಿಯಂತರರು
ಬೃಹತ್ ಬೆಂಗಳೂರು ಮಹಾನಗರ ಪಾಲಿಕೆ

SCALE 1:500
SHEET A3
0 5m 10m 15m 20m 25m 50m

Scanned with OKEN Scanner

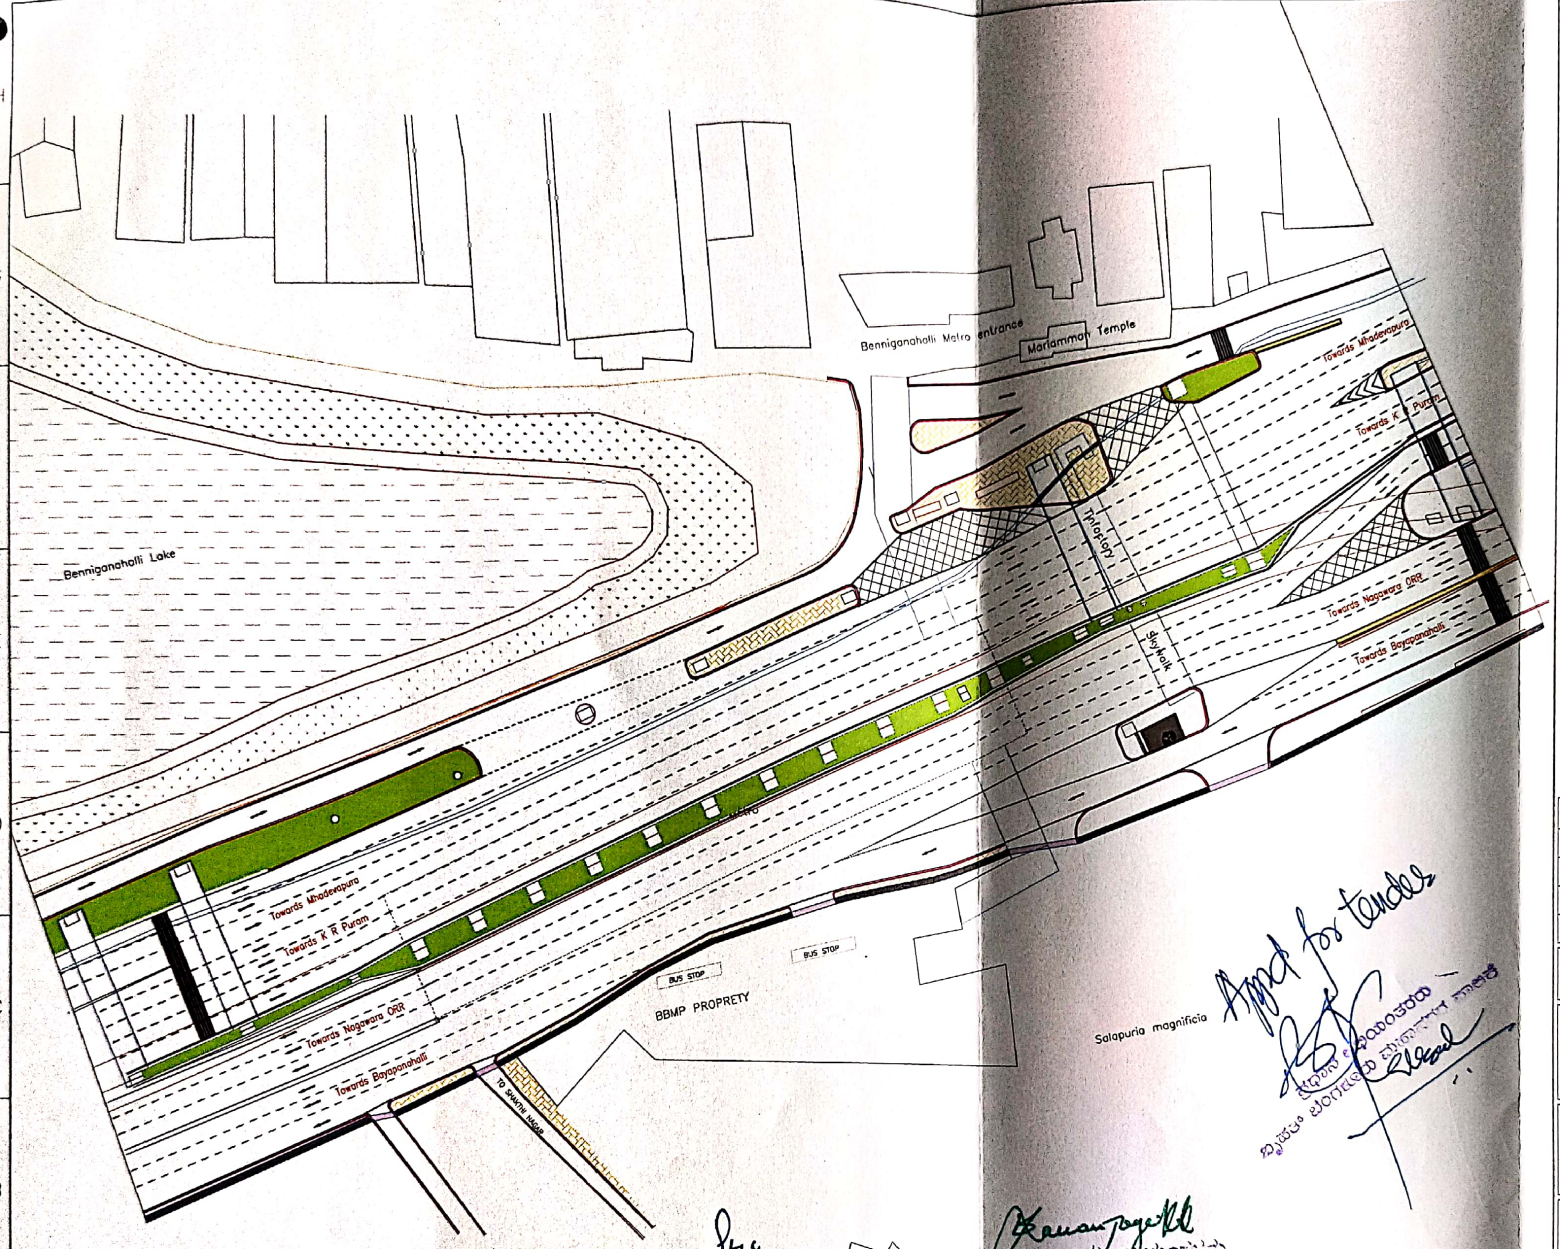

NOTES:

1. ALL DIMENSION ARE IN METERS, LEVELS IN METRES AND CHAINAGES IN KILOMETRES UNLESS OTHERWISE MENTIONED.
2. DIMENSION ARE NOT TO BE SCALED, ONLY WRITTEN DIMENSION SHALL BE FOLLOWED.
3. ALL DIMENSION & LEVELS TO BE VERIFIED AT SITE BEFORE EXECUTION.
4. TRAFFIC SIGN BOARDS ARE WITH REFERENCE TO IRC:67:2022
5. ROAD MARKING'S ARE WITH REFERENCE TO IRC:35:2015

LEGEND :-

- : PROPOSED CATEYES
- : PROPOSED BOLLARDS
- : PROPOSED HAND RAILING
- : PROPOSED FOOTPATH
- : PROPOSED RAMP
- : PROPOSED LANSCAPE
- : PROPOSED SIGNAGE
- : PROPOSED KERB
- : EDGE LANE MARKING
- : LANE MARKING
- : ACCESS LANE MARKING
- : EXISTING CENTER LINE
- : EXISTING FOOTPATH
- : EXISTING DRAIN

REVISION DETAILS	DATE	REV. NO

Appt for tender

PURPOSE OF ISSUE: **TENDER**

CLIENT: **BRUHAT BENGALURU MAHANAGARA PALIKE.**

PROJECT TITLE: **BBMP JUNCTION IMPROVEMENT WORKS UNDER SURAKSHA-75**

DRAWING TITLE: **TIN FACTORY AND BENNIGANAHALLI K R PURAM JUNCTION**

DRAWING NUMBER: BBMP/S75/MP/SE0311/TF,BKRP/JN/01

REVISION:	DATE:	SHEET NUMBER
R3	JULY 2024	SHT 01 of 01
DESIGNED: NH	DRAWN: MP	CHECKED: SK

CONSULTANT :
atlantis
#35/15, Ground Floor,
Langford Cross Road Bangalore-560 027.
admin@atlantis360.in

© THIS DRAWING IS A COPYRIGHT OF atlantis IT IS NOT TO BE PRODUCED, COPIED, HANDED OVER TO THIRD PARTY OR USED FOR ANY PURPOSE OTHER THAN FOR WHICH IT IS INTENDED

for atlantis
Architects & Interiors

ಸಹಾಯಕ ಕಾರ್ಯಪಾಲಕ ಅಭಿಯಂತರರು,
ರಸ್ತೆ ಮೂಲಸೌಕರ್ಯ-ರಸ್ತೆ ಜಂಕ್ಷನ್ ವಿಭಾಗ
ಬೃಹತ್ ಬೆಂಗಳೂರು ಮಹಾನಗರ ಪಾಲಿಕೆ

ಕಾರ್ಯಪಾಲಕ ಅಭಿಯಂತರರು,
ರಸ್ತೆ ಮೂಲಸೌಕರ್ಯ-ರಸ್ತೆ ಜಂಕ್ಷನ್ ವಿಭಾಗ
ಬೃಹತ್ ಬೆಂಗಳೂರು ಮಹಾನಗರ ಪಾಲಿಕೆ

SCALE 1:500 | 0 5m 10m 15m 20m 25m 50m
SHEET A3

Scanned with OKEN Scanner